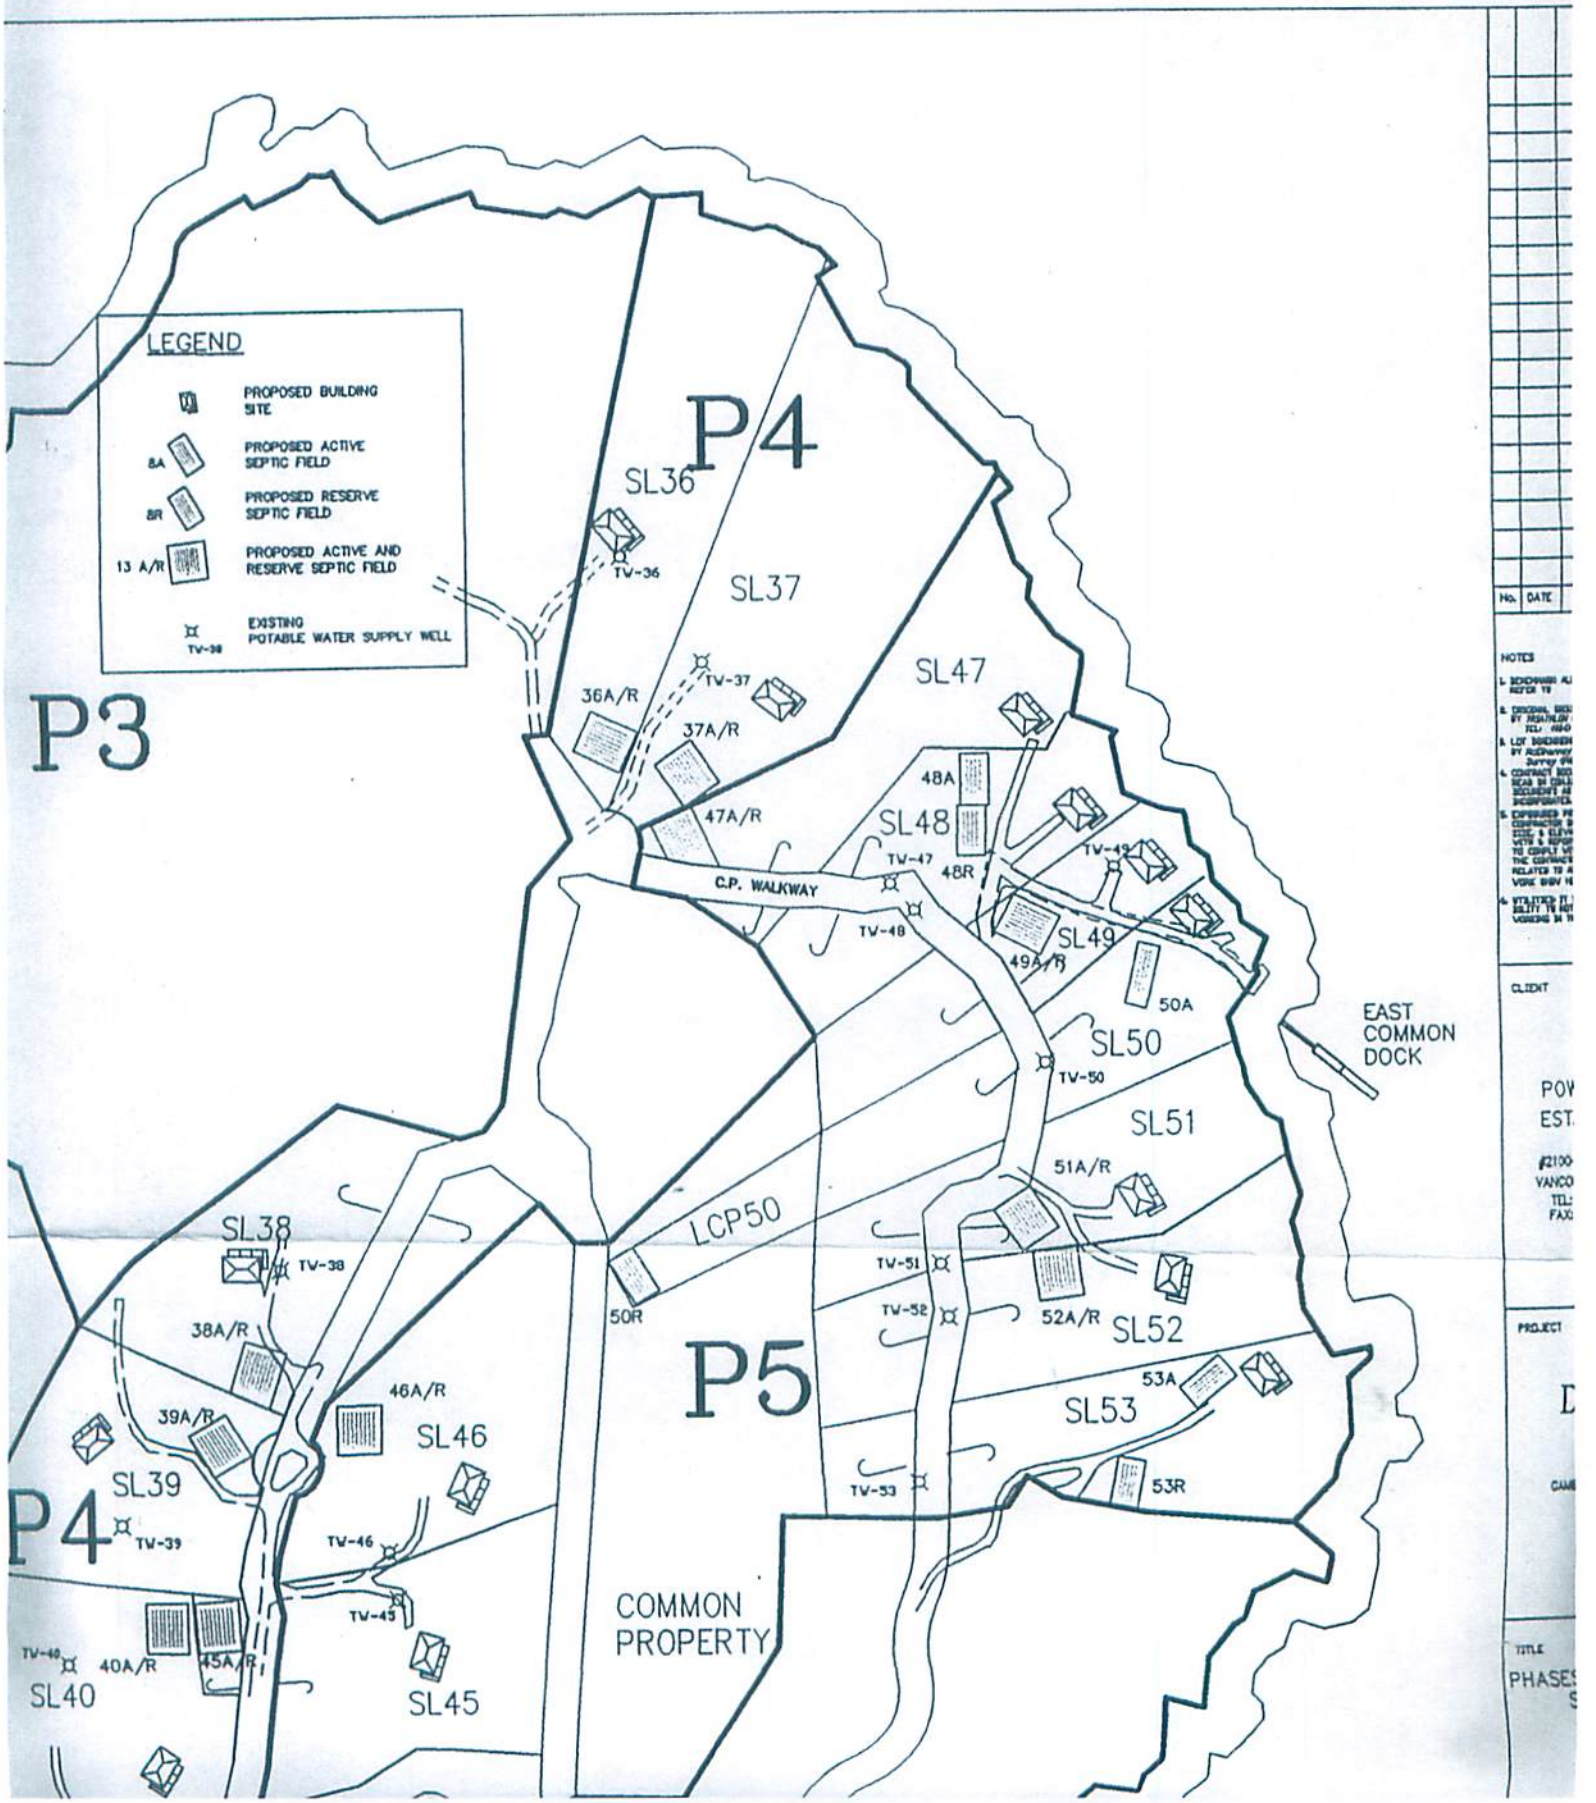
LEGEND
PROPOSED BUILDING SITE
PROPOSED ACTIVE SEPTIC FIELD
PROPOSED RESERVE SEPTIC FIELD
PROPOSED ACTIVE AND RESERVE SEPTIC FIELD
EXISTING POTABLE WATER SUPPLY WELL
P3
P4
P5
SL36
SL37
SL38
SL39
SL40
SL45
SL46
SL47
SL48
SL49
SL50
SL51
SL52
SL53
TV-36
TV-37
TV-38
TV-39
TV-40
TV-45
TV-46
TV-47
TV-48
TV-50
TV-51
TV-52
TV-53
36A/R
37A/R
38A/R
39A/R
40A/R
45A/R
46A/R
47A/R
48A
48R
49A/R
50A
50R
51A/R
52A/R
53A
53R
C.P. WALKWAY
LCP50
EAST COMMON DOCK
COMMON PROPERTY